2017 NACRW EXHIBIT FLOOR PLAN

Royal Palm Ballroom
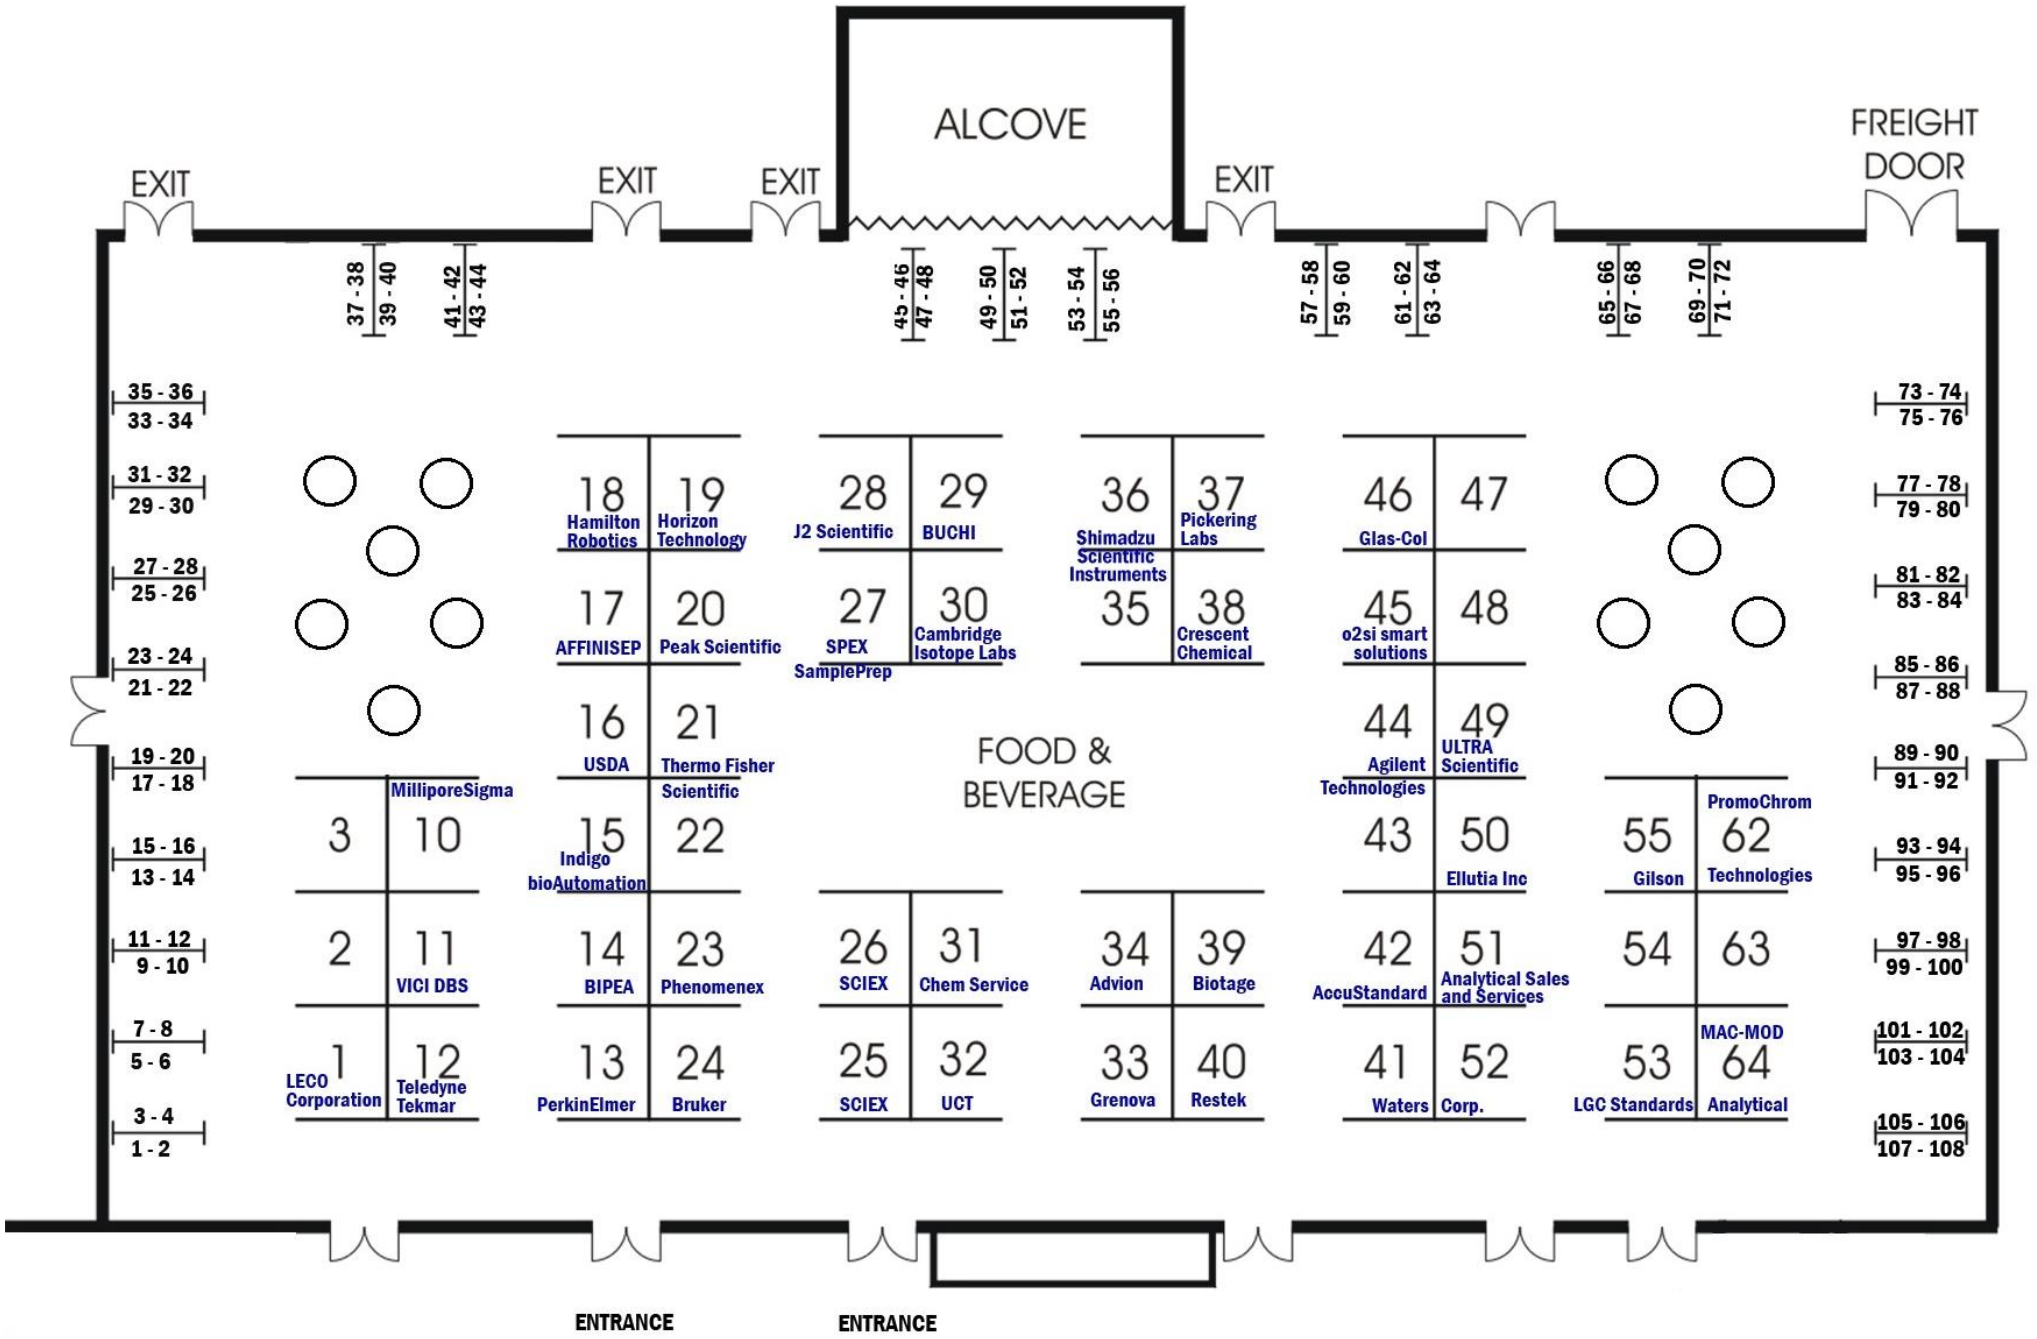
as of 6-25-17